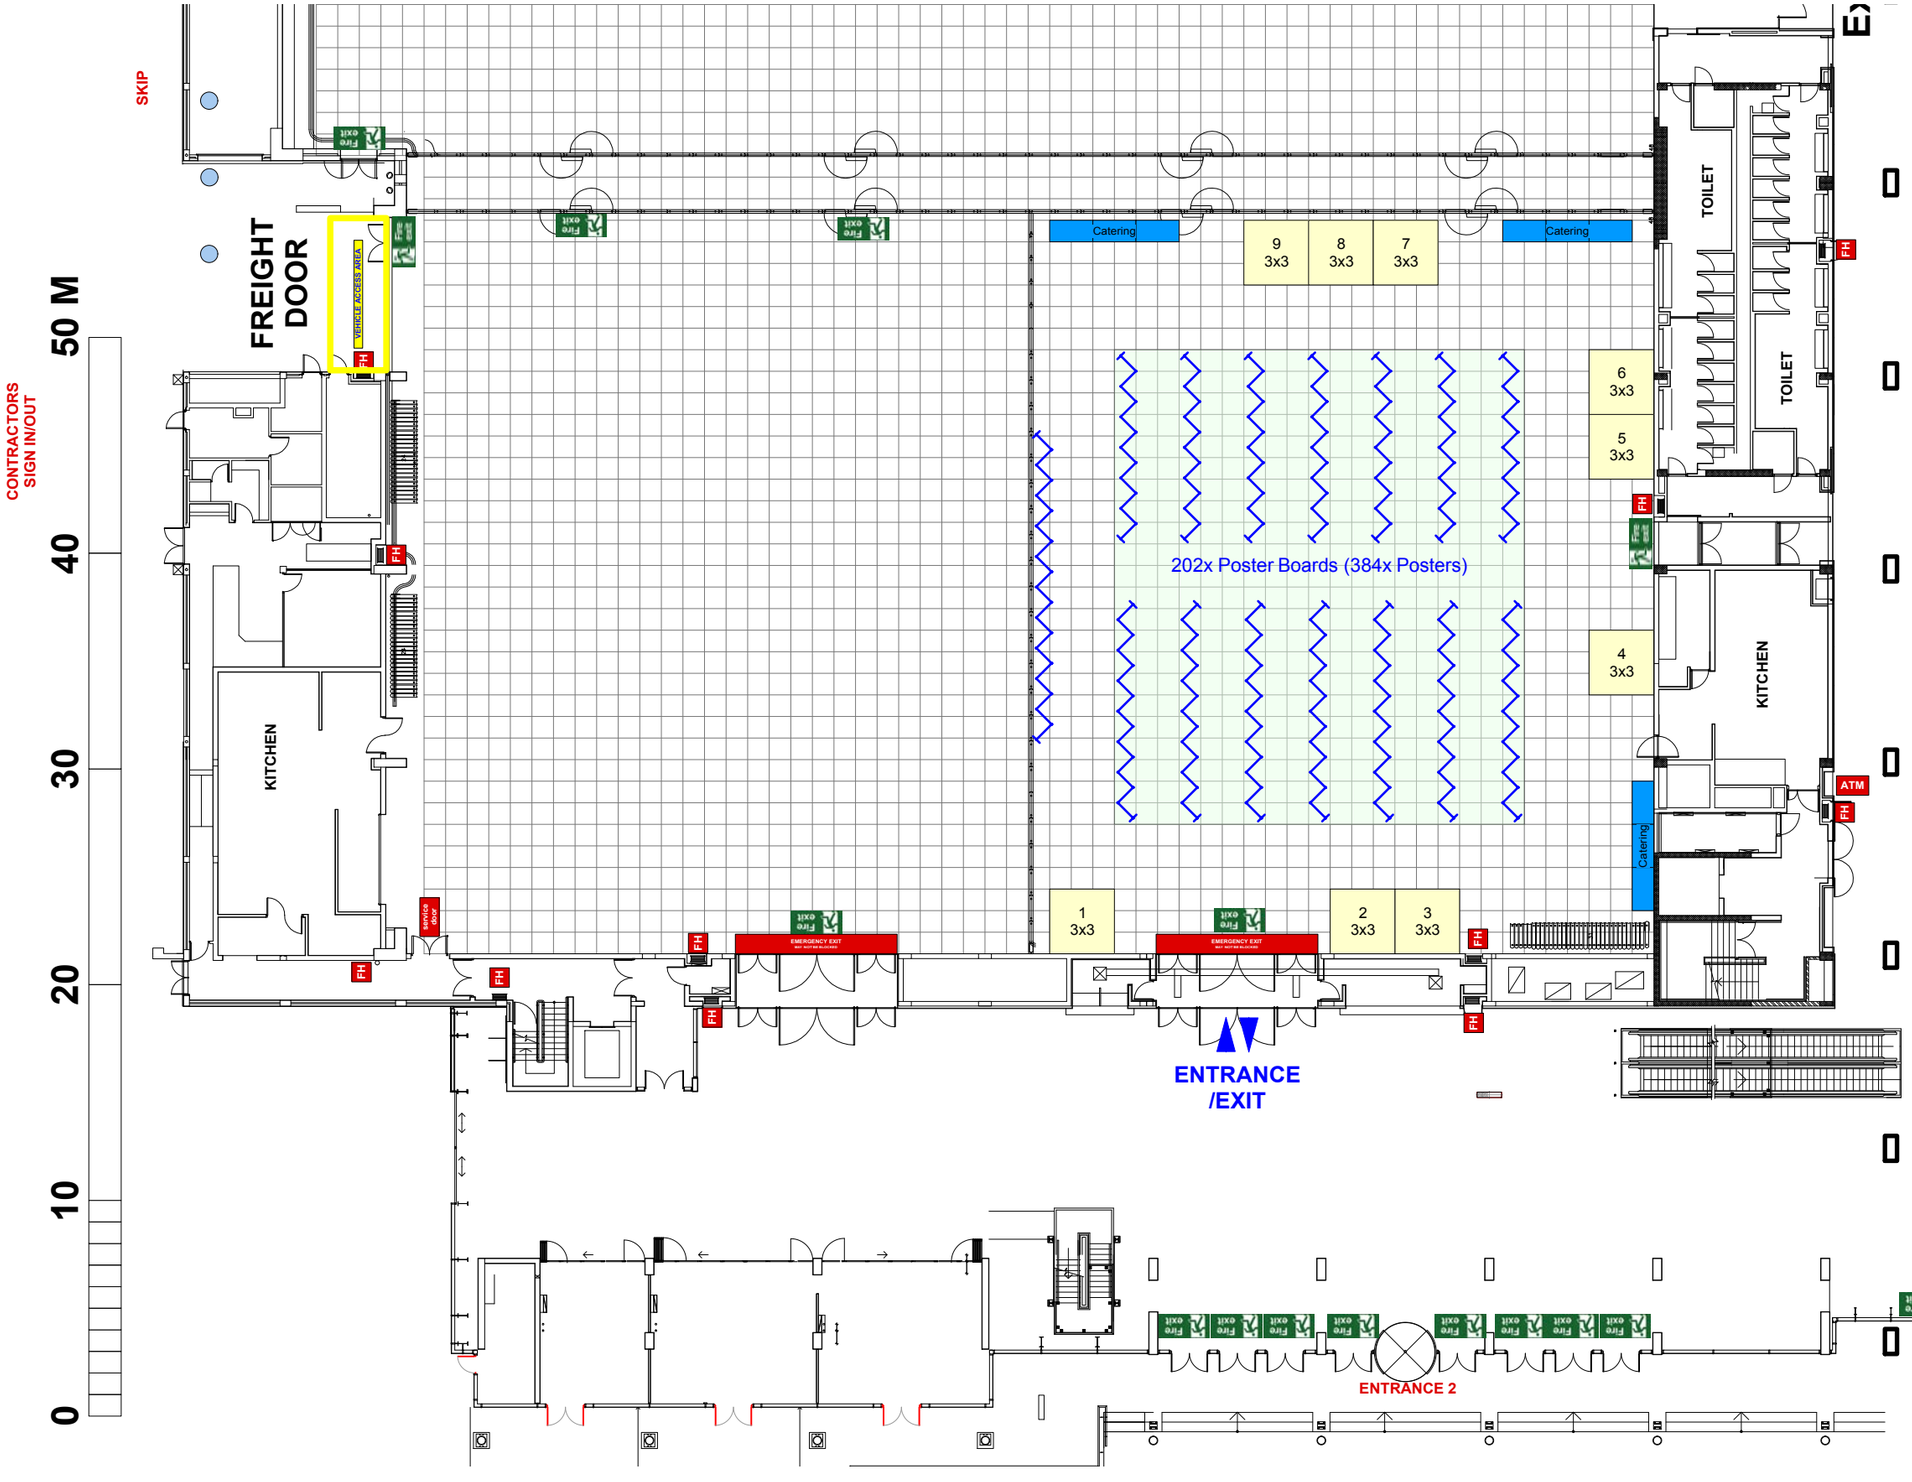

LEGEND

- 9m² Stands
- Catering Stations
- Cocktail Tables
- Poster Area
- 202x Poster Boards (384x Posters)
- FH Fire Hose

PAX 300

Floor Plan

ICY 2024

@ CTICC 1: Hall 1B

Show Dates: 29 September - 3 October 2024

AE: adele@scandisplay.co.za
Designer: winette@scandisplay.co.za

DWG NO: 136/rev4
Dwg Date: 2024-04-12

SCANDISPLAY

© 2024 - This proposal and design used in this concept are each subject to the national and international copyright laws for the protection of intellectual property rights. It is not allowed to duplicate or hand out this concept and design or any part of it to third parties. Please note that any dissemination to third parties, distribution or copying of this concept and design is prohibited. All dimensions and relevant details to be checked by production and pre-built prior to construction on site. All dimensions are given in mm. Any discrepancies are to be reported to the designer immediately. No changes are to be made to this design without the approval of the designer. Colours and graphics are represented as close as possible but may differ from the actual finished product.